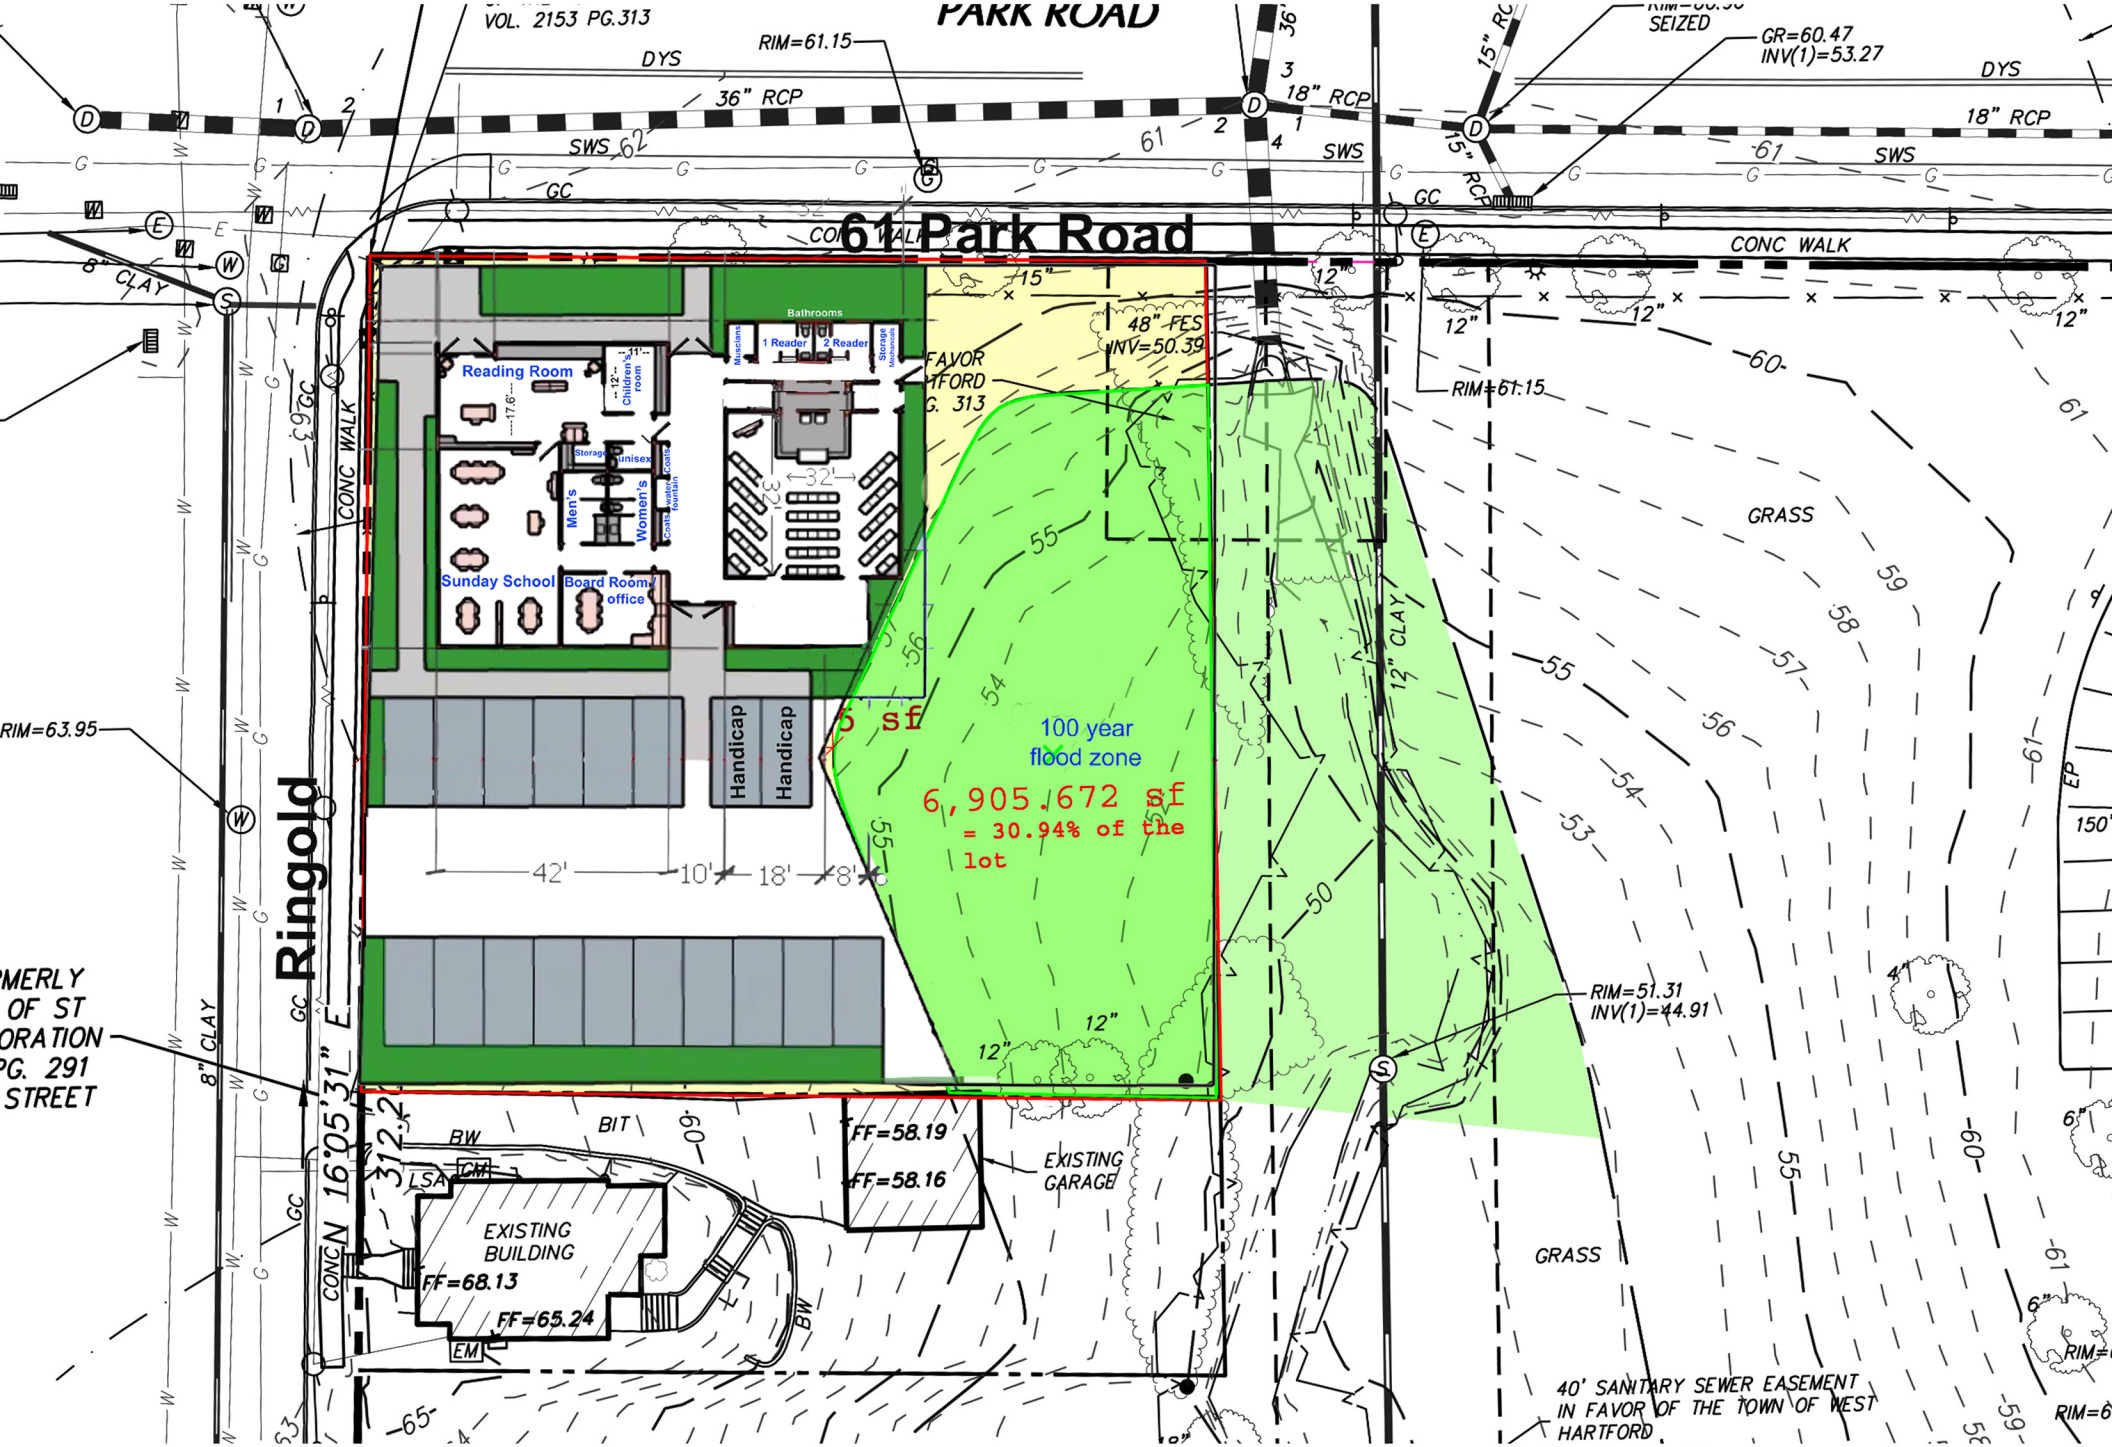
61 Park Road
PARK ROAD
Ringold
Reading Room
Children's room
Bathrooms
Musicians
1 Reader
2 Reader
Storage
Men's
Women's
Unisex
Coatrs
water fountain
Sunday School
Board Room office
Handicap
Handicap
100 year flood zone
6,905.672 sf
= 30.94% of the lot
5 sf
42'
10'
18'
8'
32'
48" FES INV=50.39
FAVOR HARTFORD PG. 313
RIM=61.15
RIM=63.95
RIM=51.31 INV(1)=44.91
GR=60.47 INV(1)=53.27
SEIZED
36" RCP
18" RCP
15" RCP
12" RCP
12" CLAY
8" CLAY
CONC WALK
GRASS
EXISTING BUILDING
FF=68.13
FF=65.24
FF=58.19
FF=58.16
EXISTING GARAGE
40' SANITARY SEWER EASEMENT IN FAVOR OF THE TOWN OF WEST HARTFORD
N 16°05'31" E
312.2
VOL. 2153 PG.313
PMERLY OF ST ORATION PG. 291 STREET